OWNER OF RECORD:
DYER FAMILY REVOCABLE TRUST
10 CARLSON ROAD
HAMPTON, NH 03842

TAX MAP 193 LOT 70, RCRD 5031–1176
ZONING CLASS: RA, LOT AREA 12,999 SF±
(PLAN–13880SF)

LOT IS NOT LOCATED IN A FEMA FLOOD HAZARD ZONE. REFERENCE FEMA FIRM MAP NO 33015C0437E DATED 05–17–2005

# BUILDING PERMIT APPLICATION PLAN
## 10 CARLSON ROAD
## HAMPTON, NH
## SCALE:1"=20' OCT 18, 2018

STOCKTON SERVICES
HAMPTON, NH

20 0 10 20 40

1 INCH = 20 FEET

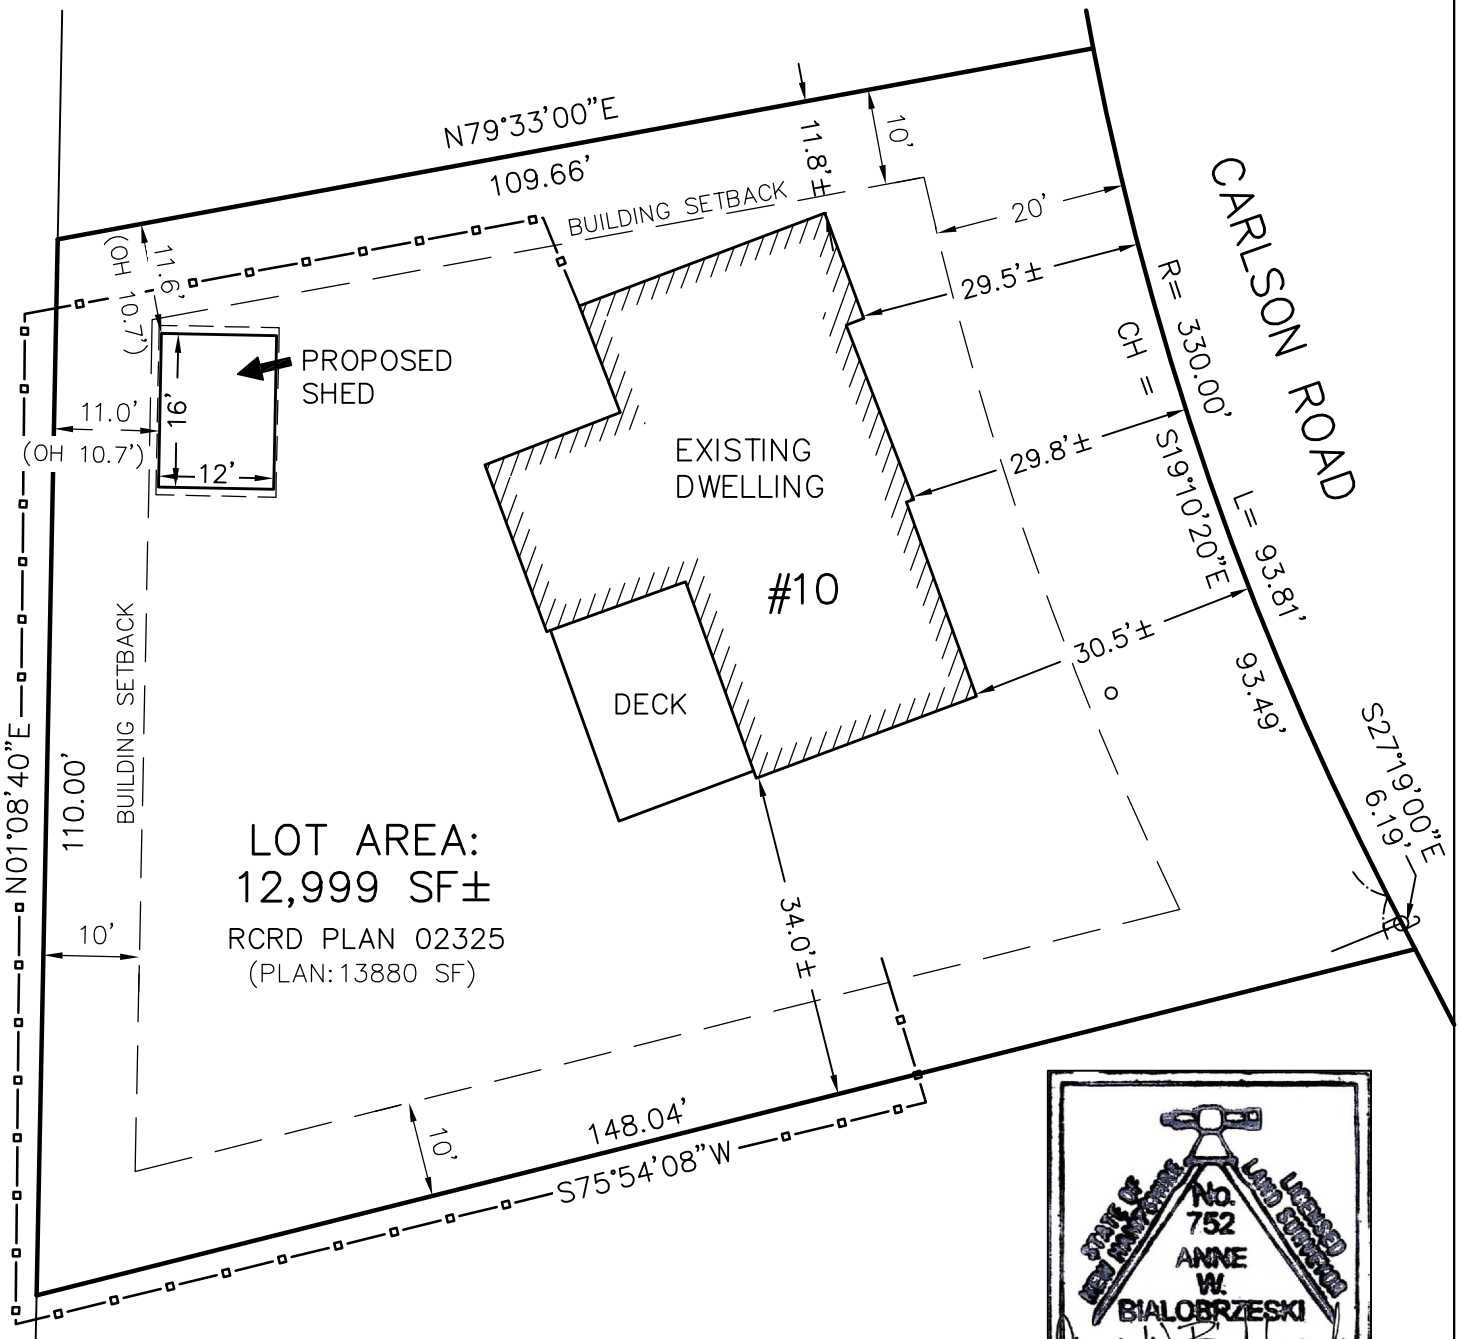

10/18/2018

BUILDING SETBACKS 20' FRONT, 10' REAR, 10' SIDE (NOTE 26)
(OFFSETS FOR EXIS HOUSE ARE FROM SIDING, OH NOT SHOWN)

826